کارفرما

دانشگاه علوم پزشکی زنجان

راهنما

ID	DESCRIPTION
101	ENTRANCE VESTIBULE
102	LOBBY
103	UTILITY ROOM
104	RESTAURANT ENTRANCE VESTIBULE
105	RESTAURANT
106	KITCHEN
107	PERSONNEL ENTRANCE VESTIBULE
108	CORRIDOR
109	MEN WASHROOM
110	WOMEN WASHROOM
111	MEN CHANGING ROOM
112	WOMEN CHANGING ROOM
113	ENTRANCE / EXIT AIRLOCK
114	CORRIDOR
115	PRODUCTION SUPERVISOR OFFICE
116	MEN CHANGING ROOM
117	BUFFER AIRLOCK
118	WOMEN CHANGING ROOM
119	BUFFER AIRLOCK
120	CLEAN CORRIDOR
121	PRODUCTION ROOM
122	IN PROCESS QUARANTINE STORE
123	SOLUTION PREPARATION ROOM
124	RAW MATERIAL AIRLOCK
125	CLEAN EQUIPMENT STAGING
126	WASHING ROOM
127	LAUNDRY ROOM
128	DIRTY EQUIPMENT STAGING
129	TABLET COATING ROOM
130	COATING SOLUTION PREPARATION ROOM
131	IN PROCESS QUARANTINE STORE
132	CAPSULE FILLING ROOM
133	IN PROCESS QUARANTINE STORE
134	EMPTY CAPSULE DAILY STORE
135	MATERIAL AIRLOCK
136	BLISTERING ROOM 1
137	PRIMARY PACKAGING MATERIAL DAILY STORE
138	BLISTERING ROOM 2
139	SIZE PART STORE
140	IN PROCESS CONTROL ROOM
141	TABLET COMPRESSION ROOM 1
142	IN PROCESS QUARANTINE STORE
143	TABLET COMPRESSION ROOM 2
144	BLENDING ROOM
145	UTILITY ROOM
146	TECHNICAL AREA
147	MATERIAL TRANSFER AREA
148	SECONDARY PACKAGING AREA
149	CORRIDOR
150	**********
201	RECEIVING / DISPATCHING AREA
202	RAW MATERIAL QUARANTINE STORE
203	
204	PRINTED MATERIAL STORE
205	CHANGING ROOM
206	SAMPLING ROOM
207	WASHING ROOM
208	CHANGING ROOM
209	WEIGHING ROOM 1
210	MATERIAL AIRLOCK
211	WAREHOUSE
212	CHANGING ROOM
213	WAREHOUSE SUPERVISOR OFFICE
214	MATERIAL AIRLOCK
215	CHANGING ROOM
216	WEIGHING ROOM 2
217	**********
301	ENTRANCE VESTIBULE
302	CORRIDOR
303	WASHROOM
304	CHANGING ROOM
305	SECONDARY PACKAGING ROOM
306	FINISHED PRODUCT STORE
307	ENTRANCE / EXIT AIRLOCK
308	MEN CHANGING ROOM
309	WOMEN CHANGING ROOM
310	BUFFER AIRLOCK
311	CLEAN CORRIDOR
312	CLEAN EQUIPMENT STAGING
313	WASHING ROOM
314	DIRTY EQUIPMENT STAGING
315	MILLING ROOM
316	CENTRIFUGE ROOM
317	DRYING ROOM
318	BLENDING ROOM
319	TECHNICAL AREA
320	IN PROCESS QUARANTINE STORE
321	WEIGHING / PRIMARY PACKAGING ROOM
322	**********
401	ENTRANCE VESTIBULE
402	WASHROOM
403	SHOWER ROOM
404	MEN CHANGING ROOM
405	WOMEN CHANGING ROOM
406	PRODUCTION AREA
407	WASHING ROOM
408	IN PROCESS CONTROL ROOM

ID	DESCRIPTION
501	CORRIDOR
502	UTILITY ROOM
503	PRODUCTION MANAGER OFFICE
504	OFFICE
505	VESTIBULE
506	Q.C. SUPERVISOR OFFICE
507	CHANGING ROOM
508	CORRIDOR
509	WET CHEMISTRY LAB
510	WEIGHING ROOM
511	SOLUTION PREPARATION ROOM
512	INSTRUMENT LAB
513	CHANGING ROOM
514	MEDIA PREPARATION ROOM
515	STERILIZATION ROOM
516	CHANGING ROOM
517	MICROBIOLOGY LAB
518	AIRLOCK
519	INCUBATION ROOM
520	SAMPLE RETENTION STORE
521	TECHNICAL AREA
522	TECHNICAL SUPERVISOR OFFICE
523	CLEAN UTILITIES ROOM
524	JONITOR

شماره فضا (102)

ارتفاع تیپ بندی در و پنجره (2100/2)

تراز ارتفاعی +69.70

شماره جزییات مربوطه AD.02

نام و شماره نقشه بزرگنمایی Lay.2 / 17

برای مطالعه FOR REVIEW	☐
برای اظهار نظر FOR COMMENTS	☐
برای تصویب FOR APPROVAL	☐
برای اجرا FOR CONSTRUCTION	■

عنوان پروژه

نقشه های ساختمان اداری
و نمای کارخانجات پایلوت

شماره پروژه ۲۰۱

مشخصات نقشه

Size:	A1	SCALE : 1/150	Unit: Cm
DWG.NO:	ZAN-EN-DW-AR-007		کد نقشه
DRW.TITLE:	پلان اندازه گذاری طبقه اول		عنوان نقشه
FIELD:	معماری		رشته
PH.NO:	فاز ۲		فاز مطالعاتی
REV.NO:	۱		نوبت بازنگری
DSN:	ا.داروغی		طراحی
DRW:	س.شهابی_م.براستاد		ترسیم
CHK:	ع.ابراهیمی		کنترل
7 APR:	م.حمیدی		تایید
DATE:	۱۴۰۲/۶/۲۲		تاریخ

مشاور

شرکت کارا تهران نوآور
Cara
Tehran Nou Avar Co.

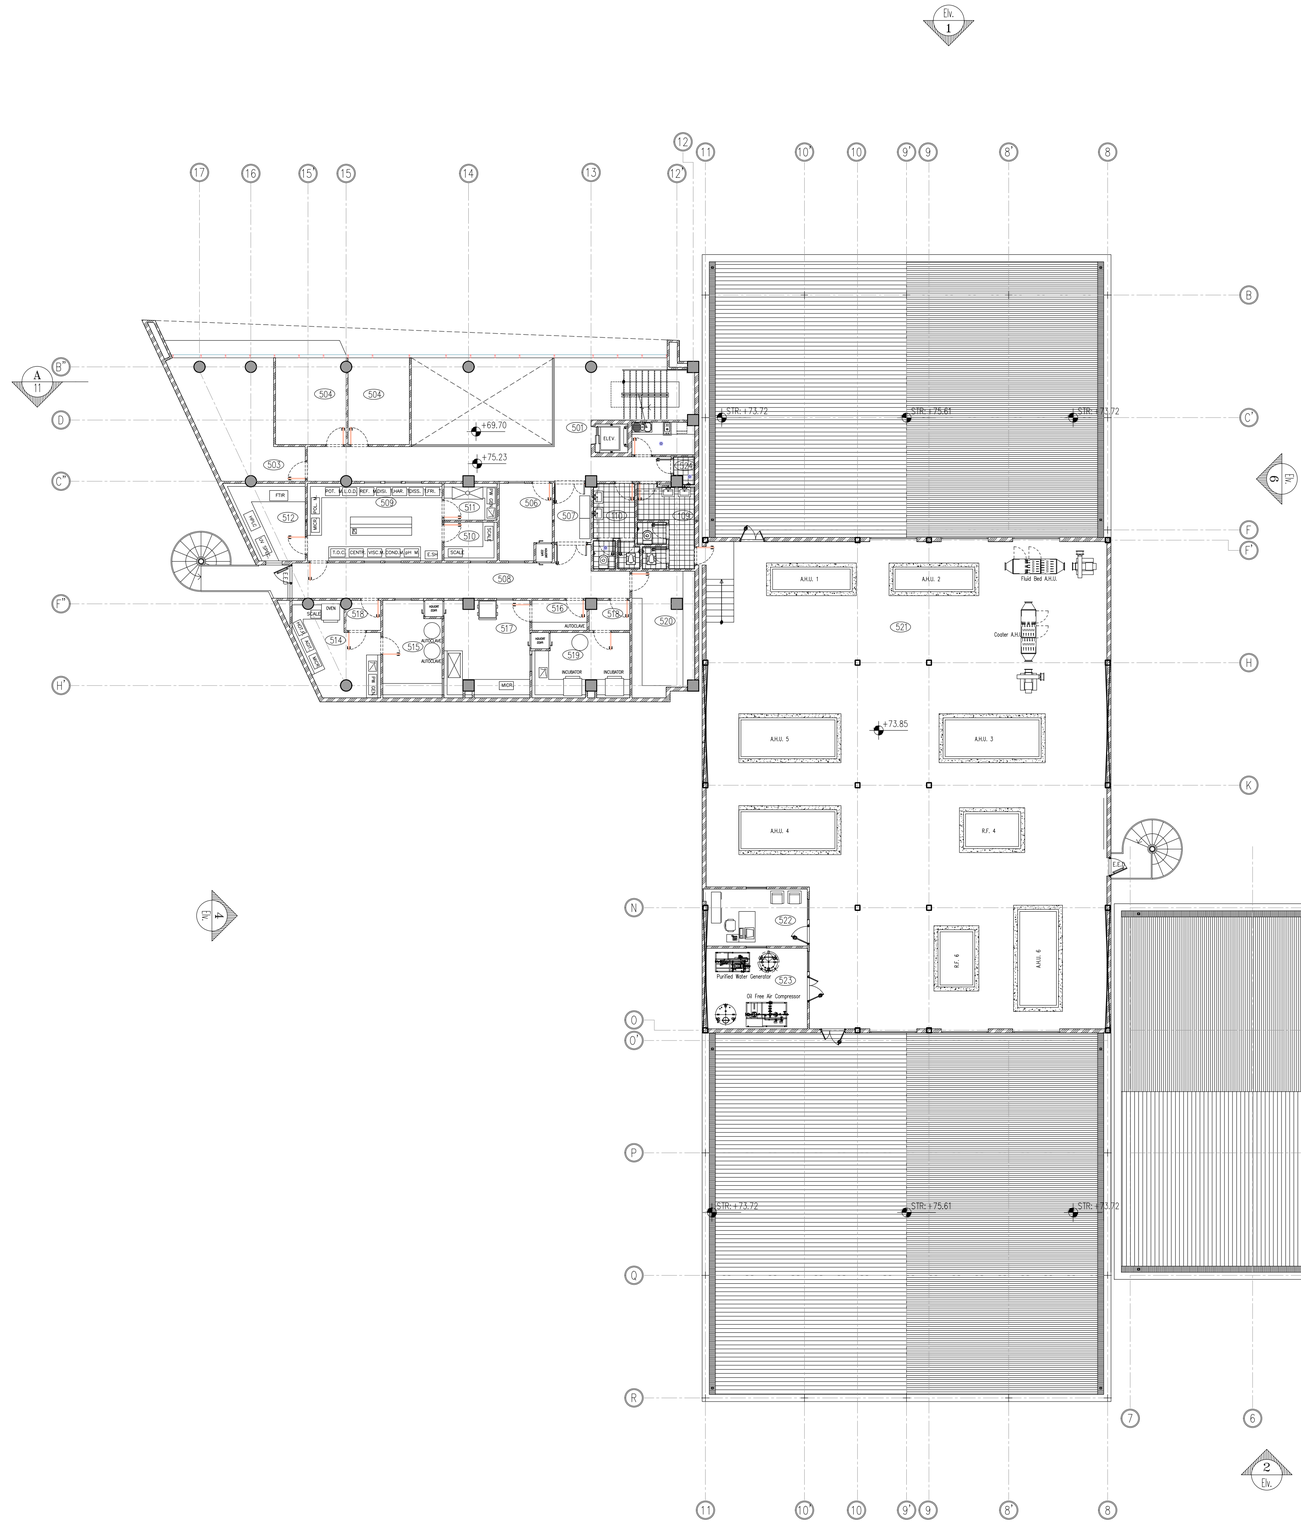

طبقه اول

Sc. 1/150

پلان اندازه گذاری